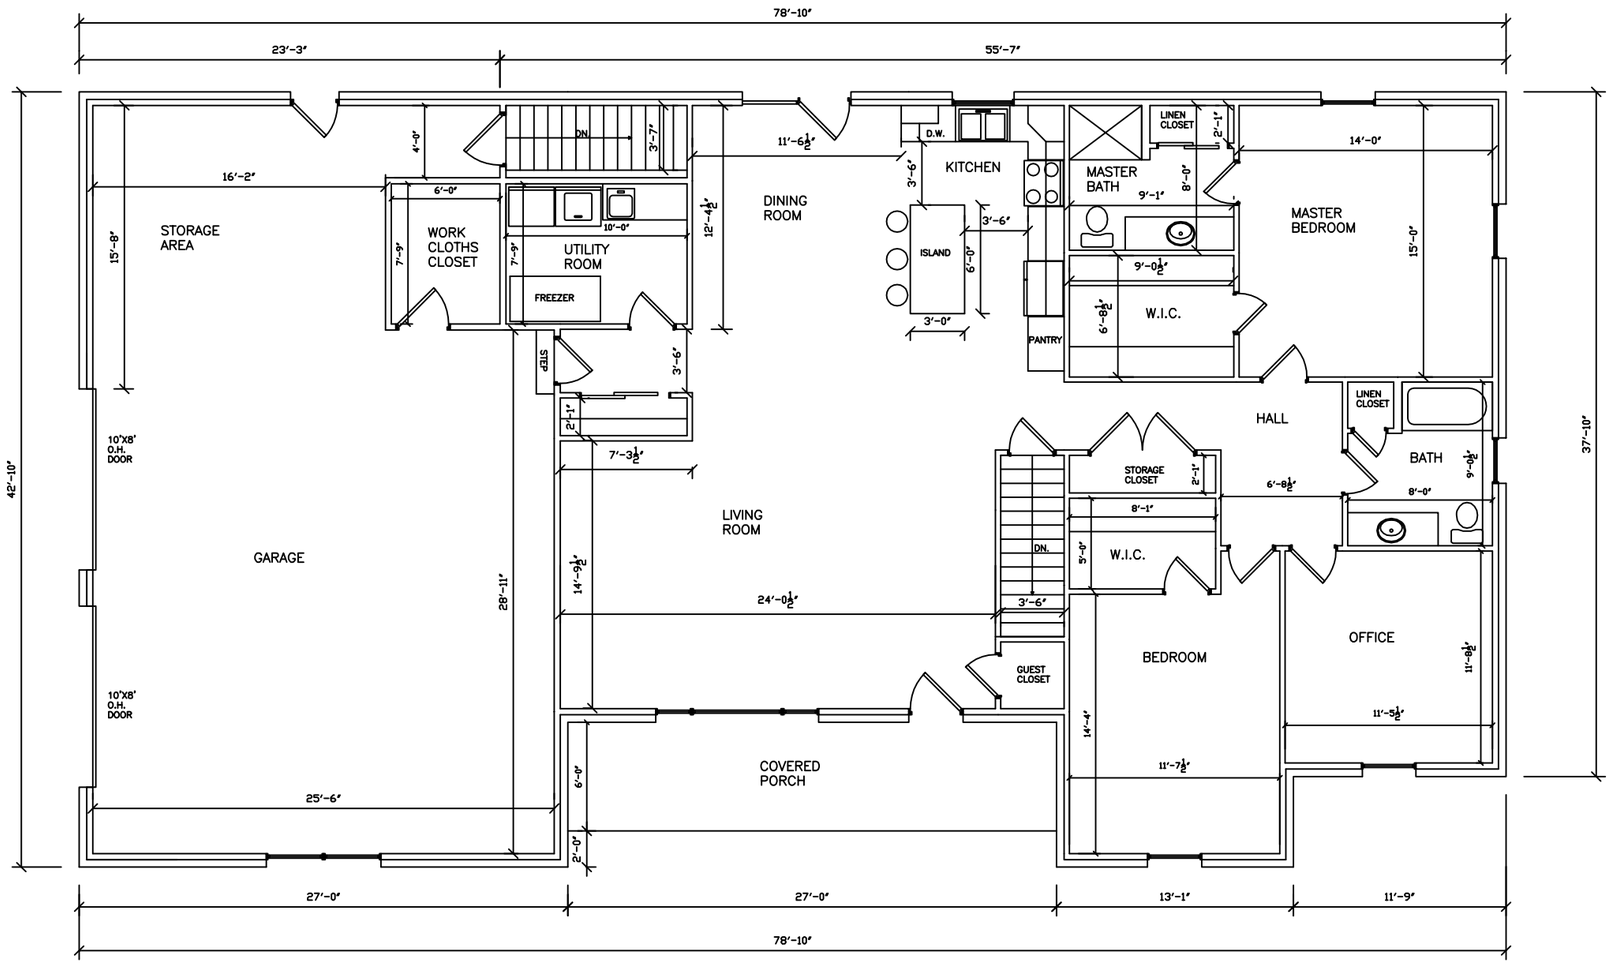

FLOOR PLAN
SCALE 1/4"=1'0"
1885 SQ. FT.

ROUGH OPENING

UNIT	WIDTH	HEIGHT

THE WORCH LUMBER CO.
937-526-4501

DWG. TITLE:	
DWG. No.:	
DR. BY: 1042	DATE:
CHKD. BY:	APPD. BY:
SCALE: 1/4" = 1'	SHT.: OF: